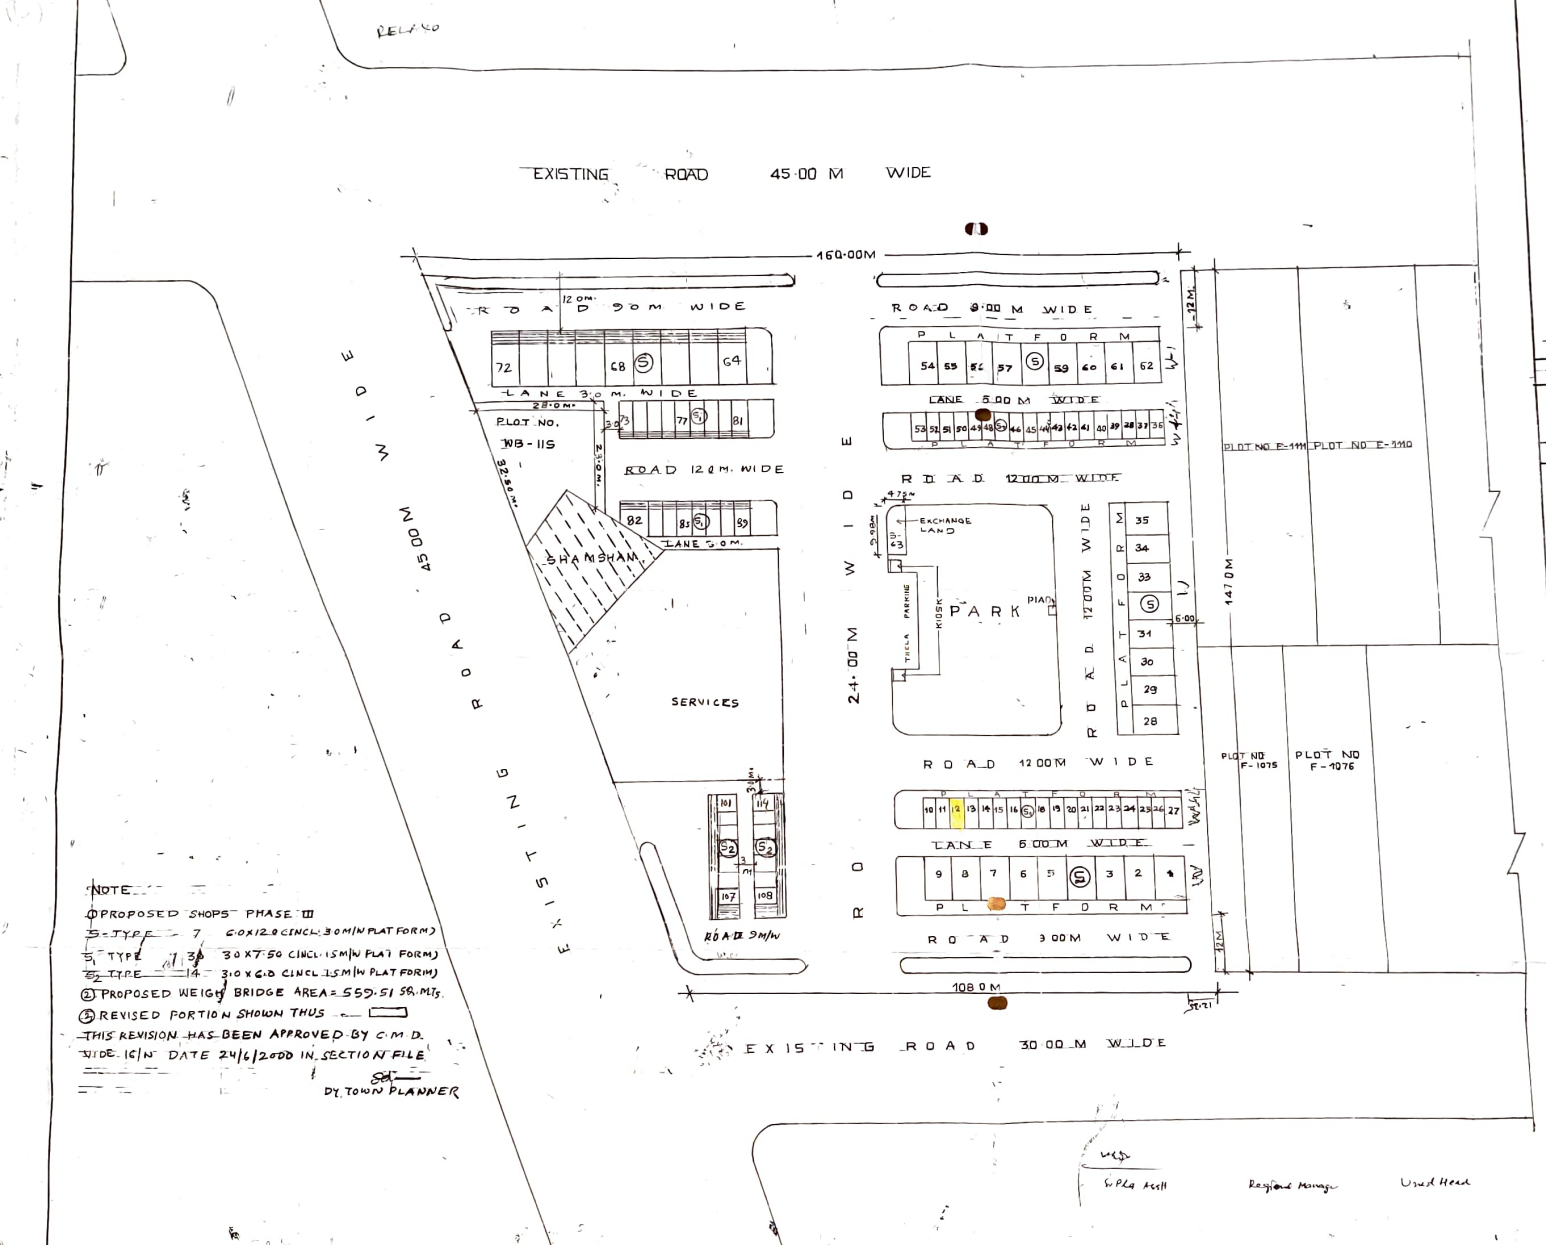

COMMERCIAL COMPEX
NEAR- RELAXO CHOWK
BHIWADI

SCHEDULE OF SHOPS

TYPE	SIZE OF SHOP	PLOT/BUILT UP AREA	NOS
S	6.00 X 12.00 (INCLUDING 3.00 M PLAT FORM)	72.00/ SQ.M	26
S1	3.00 X 7.50 (INCLUDING 1.50M PLAT FORM)	22.50 /18.0	36
		TOTAL NOS	62

NOTE-

1 FOR DETAILS OF S-TYPE SHOW ROOM REF DRG NO IPI/84/90
2 FOR DETAILS OF S1-TYPE REF DRG NO IPI/741/79
3 THIS DRAWING HAS BEEN TRACED FROM DRG NO IPI/283 9-9-93

NOTE-

PROPOSED SHOPS PHASE III

S-TYPE 7 6.0X12.0 (INCL. 3.0M/W PLAT FORM)
S1 TYPE 38 3.0 X 7.50 (INCL. 1.5M/W PLAT FORM)
S2 TYPE 14 3.0 X 6.0 (INCL. 1.5M/W PLAT FORM)

(2) PROPOSED WEIGH BRIDGE AREA = 559.51 SQ.MTS.
(3) REVISED PORTION SHOWN THUS
THIS REVISION HAS BEEN APPROVED BY C.M.D. VIDE IG/N DATE 24/6/2000 IN SECTION FILE

DY. TOWN PLANNER

PROPOSED COMMERCIAL COMPLEX III/A AT IND. AREA, BHIWADI (PH-III) (RAJ.)

SCALE :- 1CM = 5M	IPI/280 9-9-93

DRAWN BY
(V. P. GAUTAM)
PLANNING ASSISTANT

(R. G. MAHAWAR) SENIOR PLANNING
(A.K. MATHUR) SR. PL. ASST

(B. S. PARIHAR) ASST TOWN PLANNER

HEMANT MURDIA
DY. TOWN PLANNER

V. Pla Asstt | Regional Manager | Usud Head