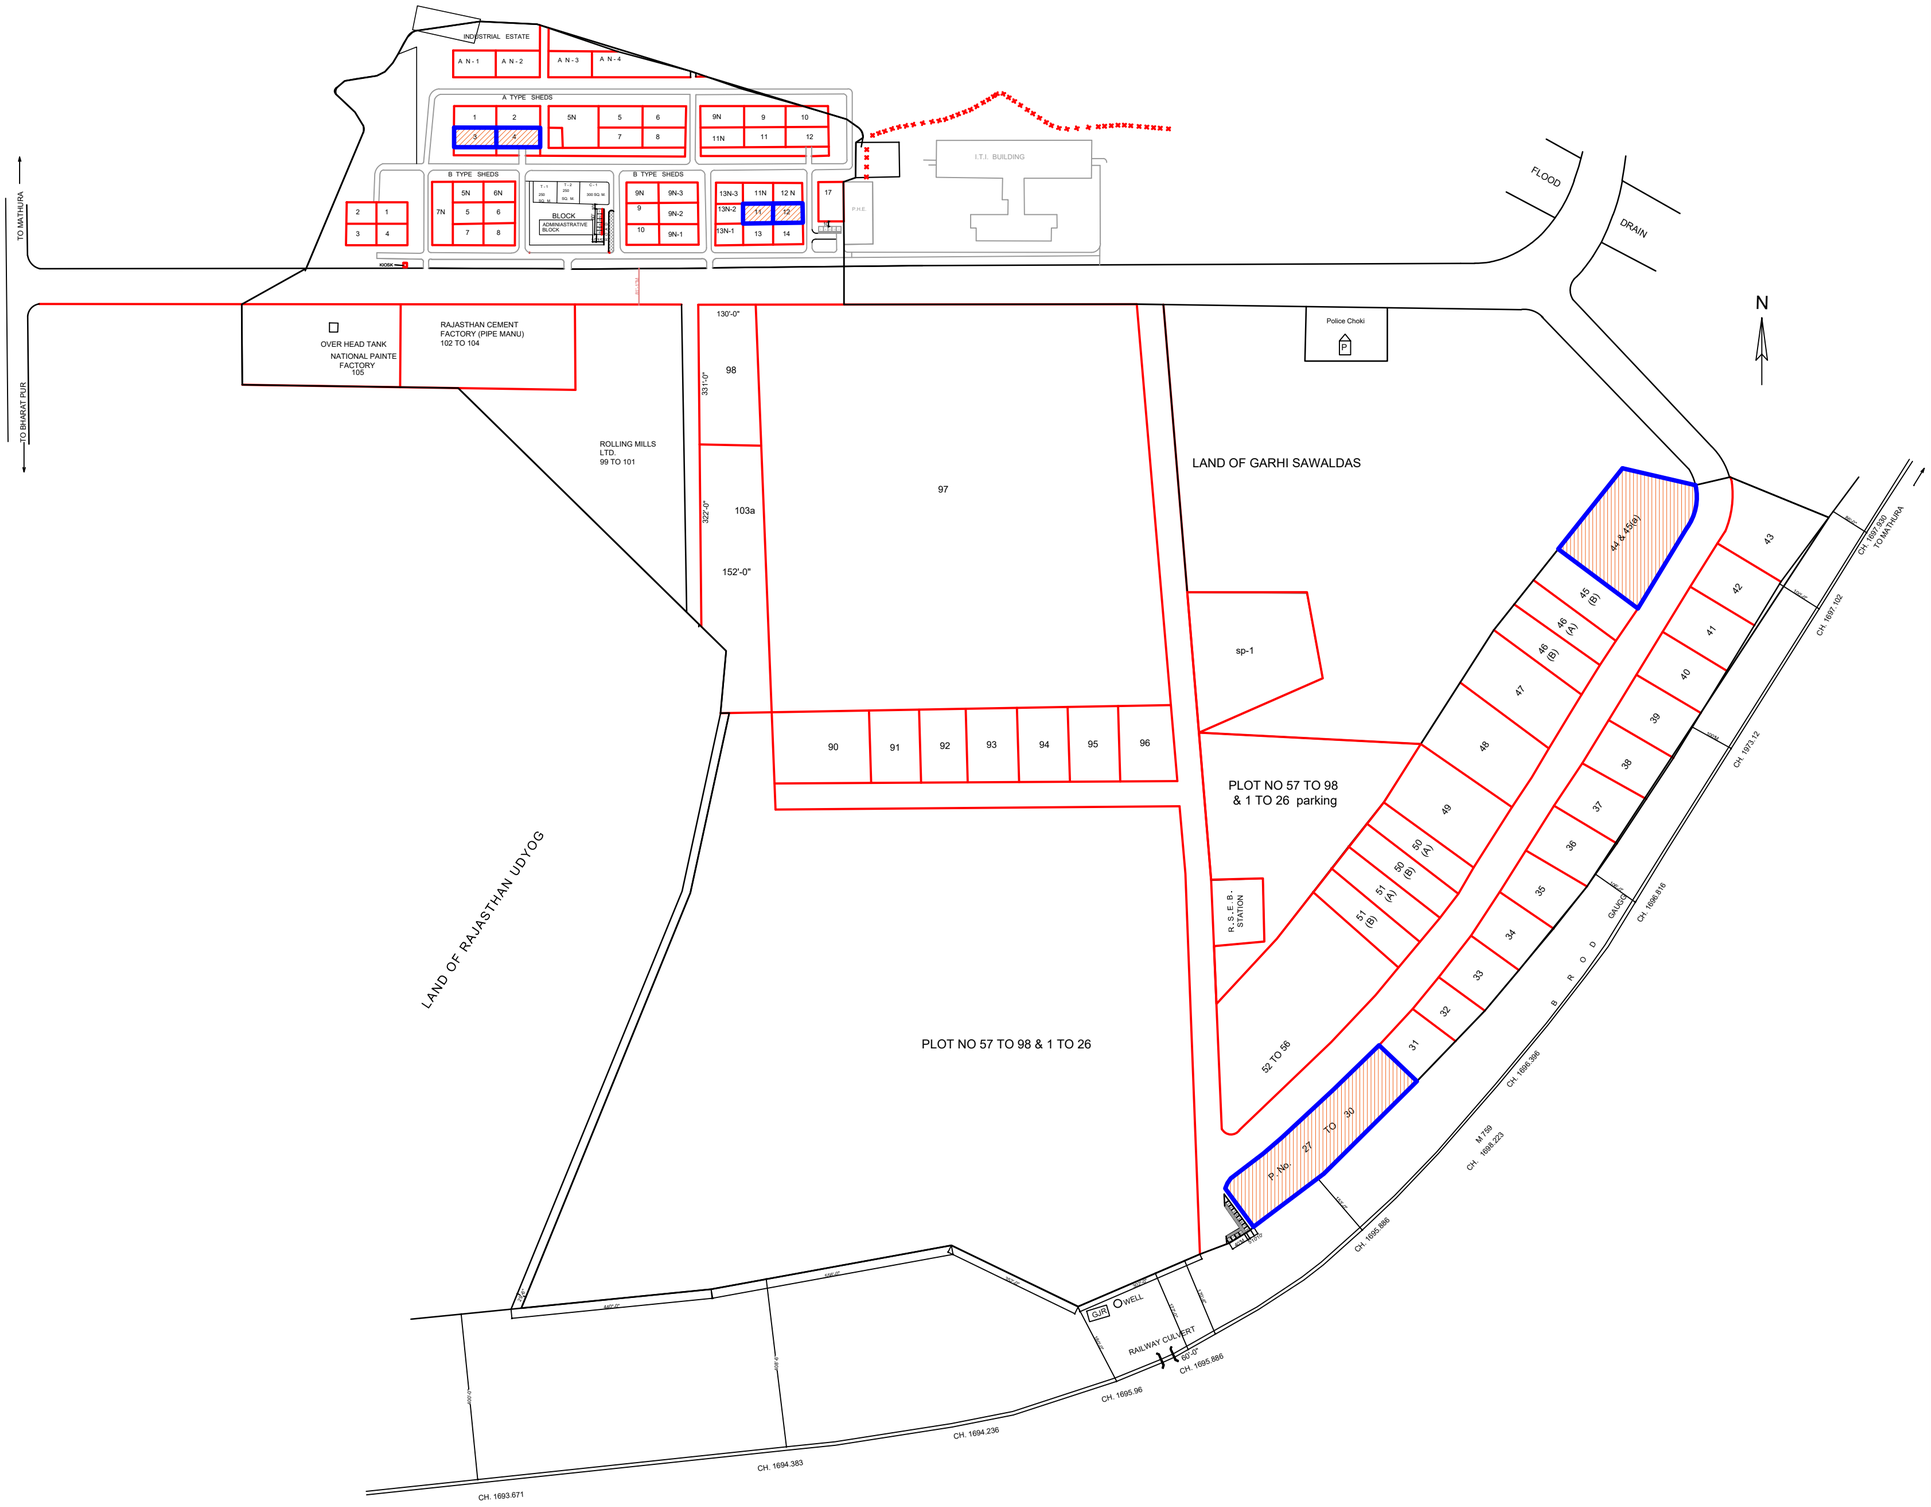

NOTE :-

1. THIS DRG. HAS BEEN TRACED FROM DRG. NO. NIL DTD. NIL. OFFICE OF THE EXECUTIVE ENG. P.W.D. (B & R) BHARATPUR
2. TOTAL PLOTS PLANNED = 105
3. PROPOSED KILOSK NOS = 2
4. DETAIL TYPE DESIGN FOR SHOPS (S) REF. DRG. NO. IPI / 741 / 79
5. " " " " KIOSK " " " " A & TP / 458 / 76
6. SIZE OF SHOPS (3.00X4.50M INCLUDING 1.50M PLAT FORM) = 13.50 SQ.M
7. PROPOSED WORK SHOWN THUS
8. TOTAL NO OF SHOPS = 12
9. " " " " KIOSK = 2

REVISED LAY OUT PLAN OF OLD IND. AREA BHARATPUR

SCALE :- 100 FT. TO AN INCH	DRG. NO.	IPI / 445 / 86 DATED 18.1.86
TRACED BY :- Sd/- (S.R. KUMAWAT) (DRAUGHTS MAN)		PROVISIONAL
Sd/- (B. S. PARIHAR) PLANNING ASSTT.		
Sd/- (Y.K. BHATT) DY. TOWN PLANNED.		