
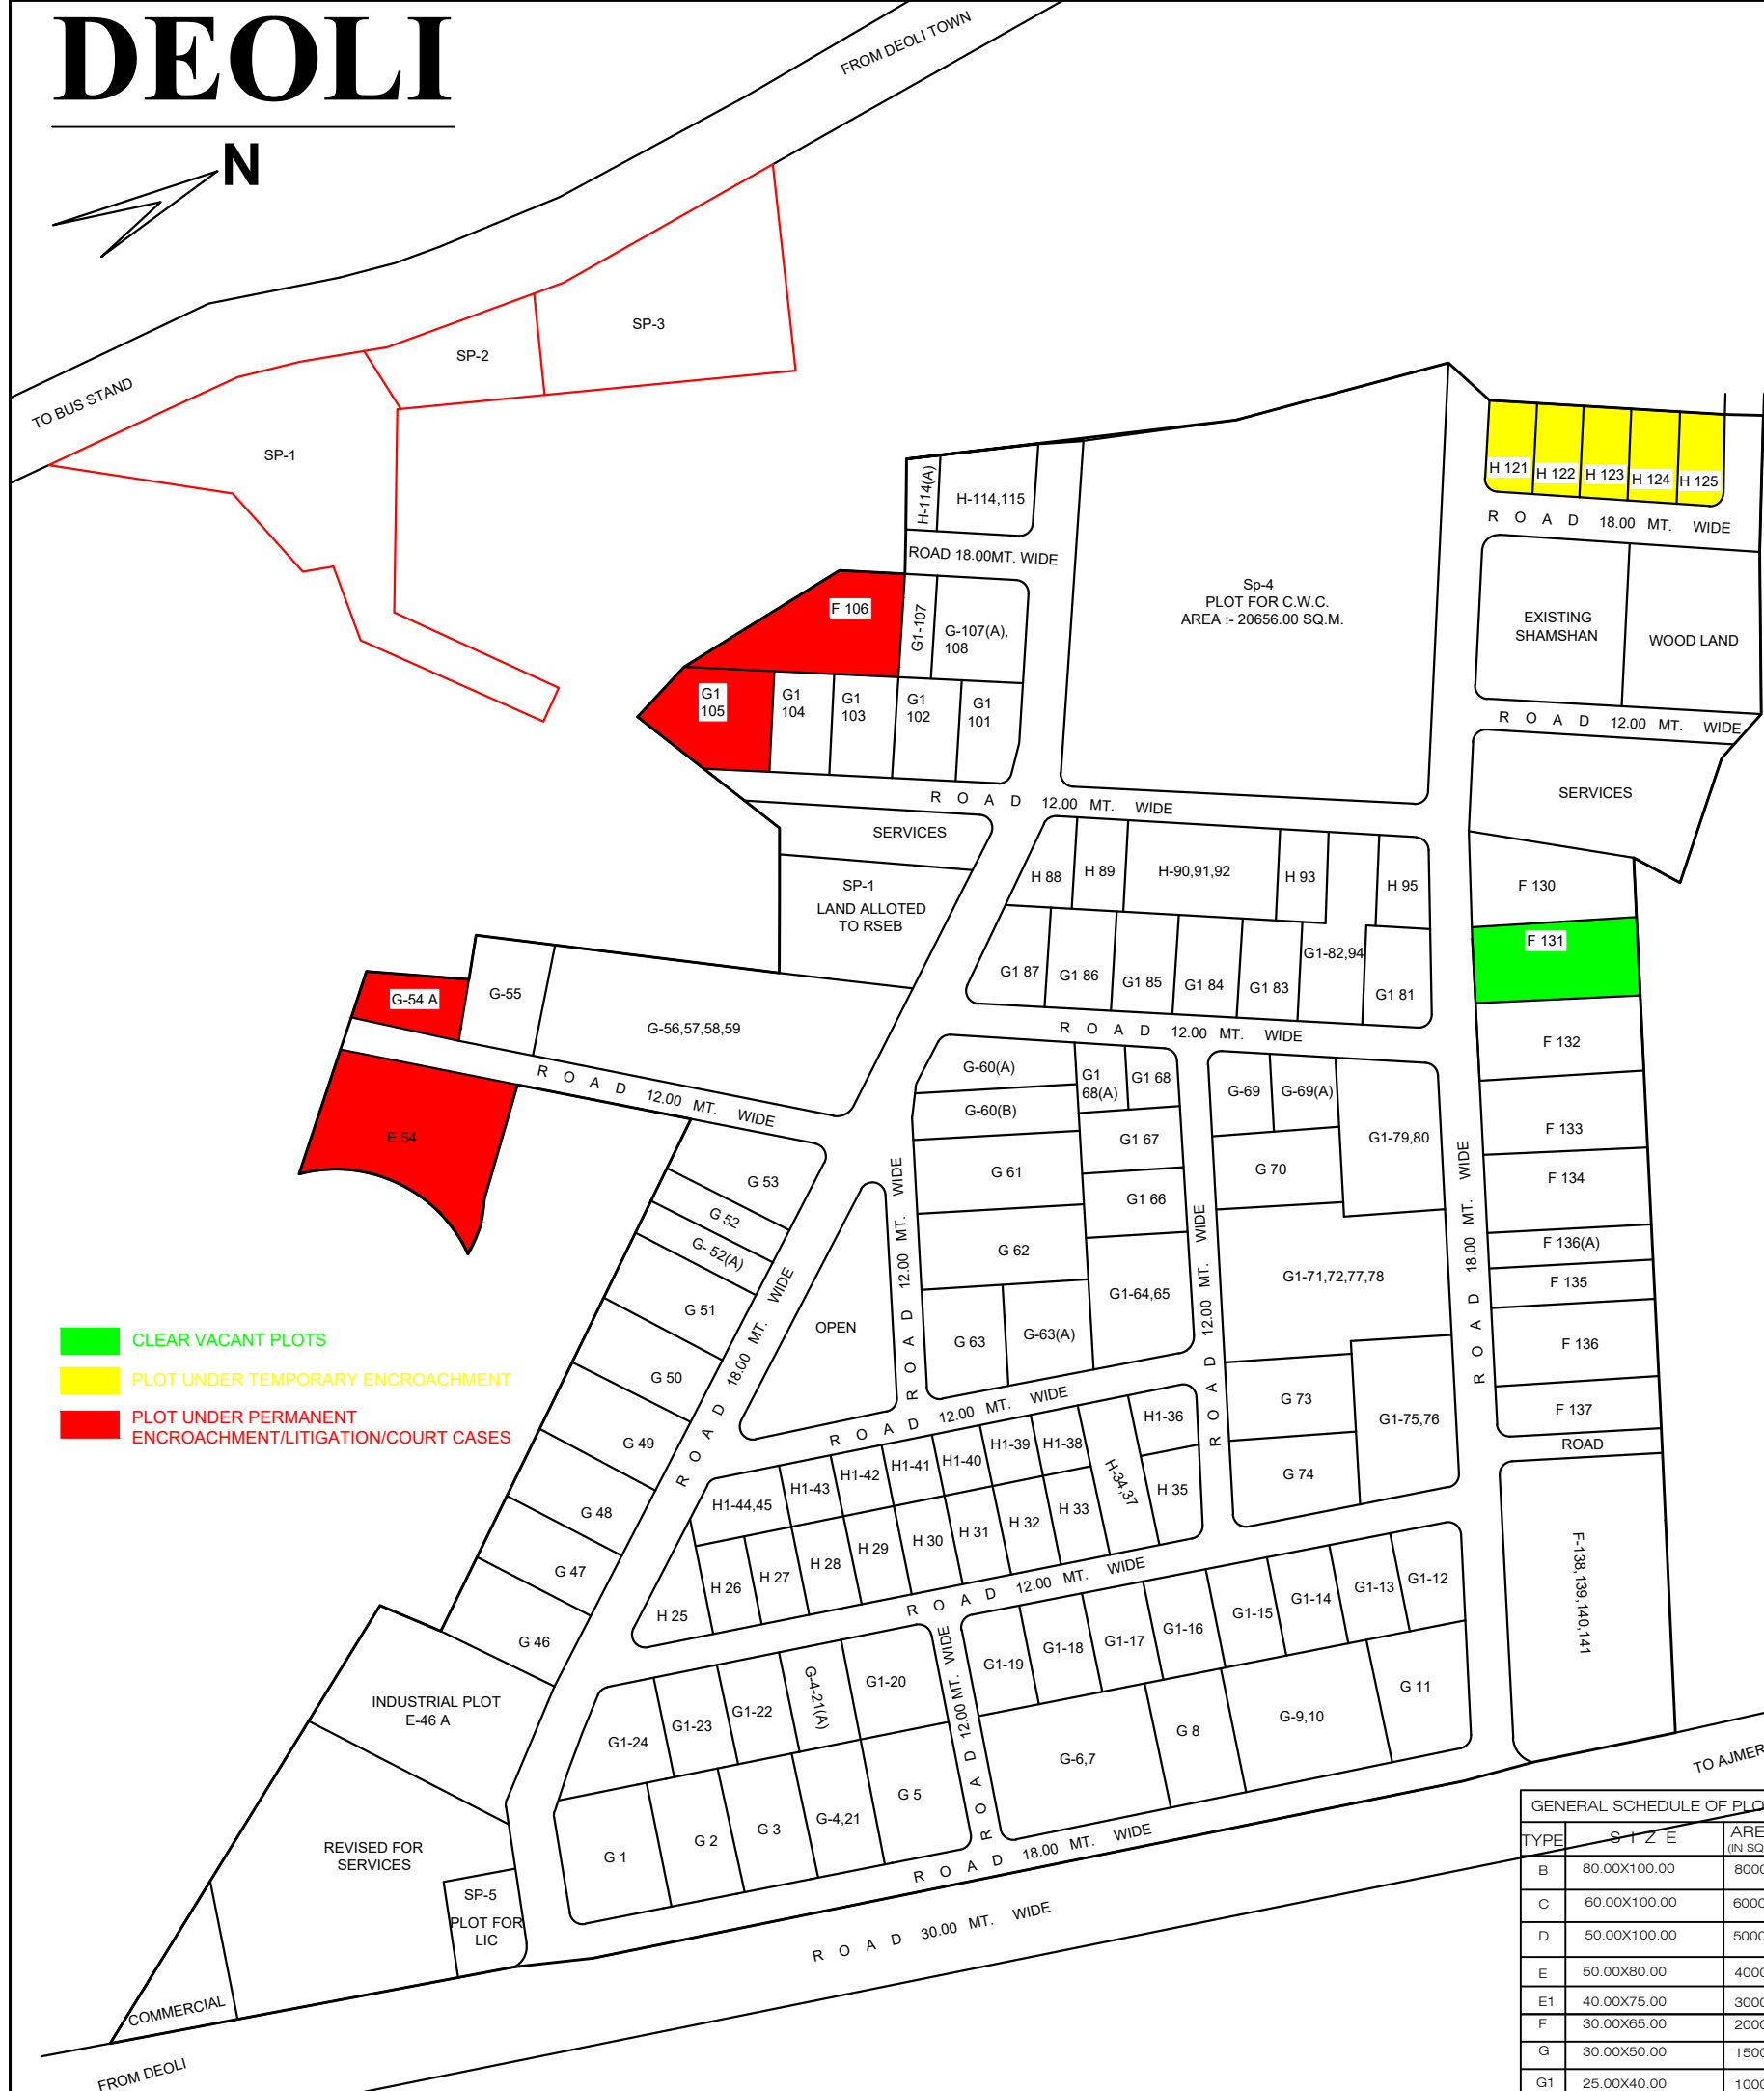


DEOLI

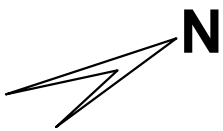

NOTE : THIS DRAWING HAS BEEN PREPARED ONLY FOR DISPLAY PURPOSE.
FOR ANY DETAIL, PLEASE SEE ORIGINAL APPROVED DRAWING OF INDUSTRIAL AREA DEOLI.

SCHEDULE OF PLOTS

TYPE	MEASUREMENTS (IN MTRS.)	AREA (SQ.M.)	NO.	SET BACKS		
				FRONT	SIDE	BACK
E	50.00 x 80.00	4000.00	01	12.00	6.00	6.00
F	30.00 x 65.00	2000.00	12	6.00	3.00	3.00
G	30.00 x 50.00	1500.00	36	5.00	3.00	3.00
G1	25.00 x 40.00	1000.00	55	5.00	3.00 (one side)	2.50
H	20.00 x 35.00	700.00	26	4.00	3.00 (one side)	2.00
H1	20.00 x 25.00	500.00	10	3.00	3.00	2.50
TOTAL NO. OF PLOTS			140			

LAND USE :-

TOTAL AREA UNDER SCHEME 59.29 ACRES

TOTAL AREA UNDER PLOTS	47.02 ACRES
TOTAL AREA UNDER RSEB	1.07 ACRES
TOTAL AREA UNDER ROADS	6.28 ACRES
TOTAL AREA UNDER OPEN SPACE	0.82 ACRES
TOTAL AREA UNDER WOOD LAND	0.88 ACRES
TOTAL AREA UNDER SERVICES	2.82 ACRES
TOTAL AREA UNDER COMMERCIAL	0.40 ACRES
TOTAL	59.29 ACRES

NOTE :-

(A) IN REVISION P.NO. G1-96,97 HAS BEEN DELETED
AND SERVICES AREA HAS BEEN PLANNED IN LIE V
OF THE SERVICES AREA NEAR P.NO. G-46.
(B) PLOT NO. E-46(A) HAS BEEN PLANNED IN THE
SERVICES AREA NEAR P.NO. G-46.
(C) THIS REVISION HAS BEEN APPROVED BY CMD VIDE 43/N
ONDATED 18-03-2000 AS PER SR.RM NOTE ON DATED 24-02-2000
REVISED PORTION SHOWN THUS

GENERAL SCHEDULE OF PLOTS

TYPE	SIZE	AREA (IN SQ.M.)
B	80.00X100.00	8000.00
C	60.00X100.00	6000.00
D	50.00X100.00	5000.00
E	50.00X80.00	4000.00
E1	40.00X75.00	3000.00
F	30.00X65.00	2000.00
G	30.00X50.00	1500.00
G1	25.00X40.00	1000.00
H1	20.00X25.00	500.00
J	12.50X20.00	250.00

REVISED LAYOUT PLAN FOR INDUSTRIAL AREA DEOLI DISTRICT- TONK UNIT - SAWAIMADHOPUR (RAJASTHAN)

SCALE :- NTS	DRG. NO.	IT/190/92 DT. 07-07-1992
	REV 1	IPI/866/2000 DT. 23-03-2000
	REV 2	IPI/981/2000 DT. 22-11-2000
	REV 3	IPI/232/2006 DT. 12-01-2006

