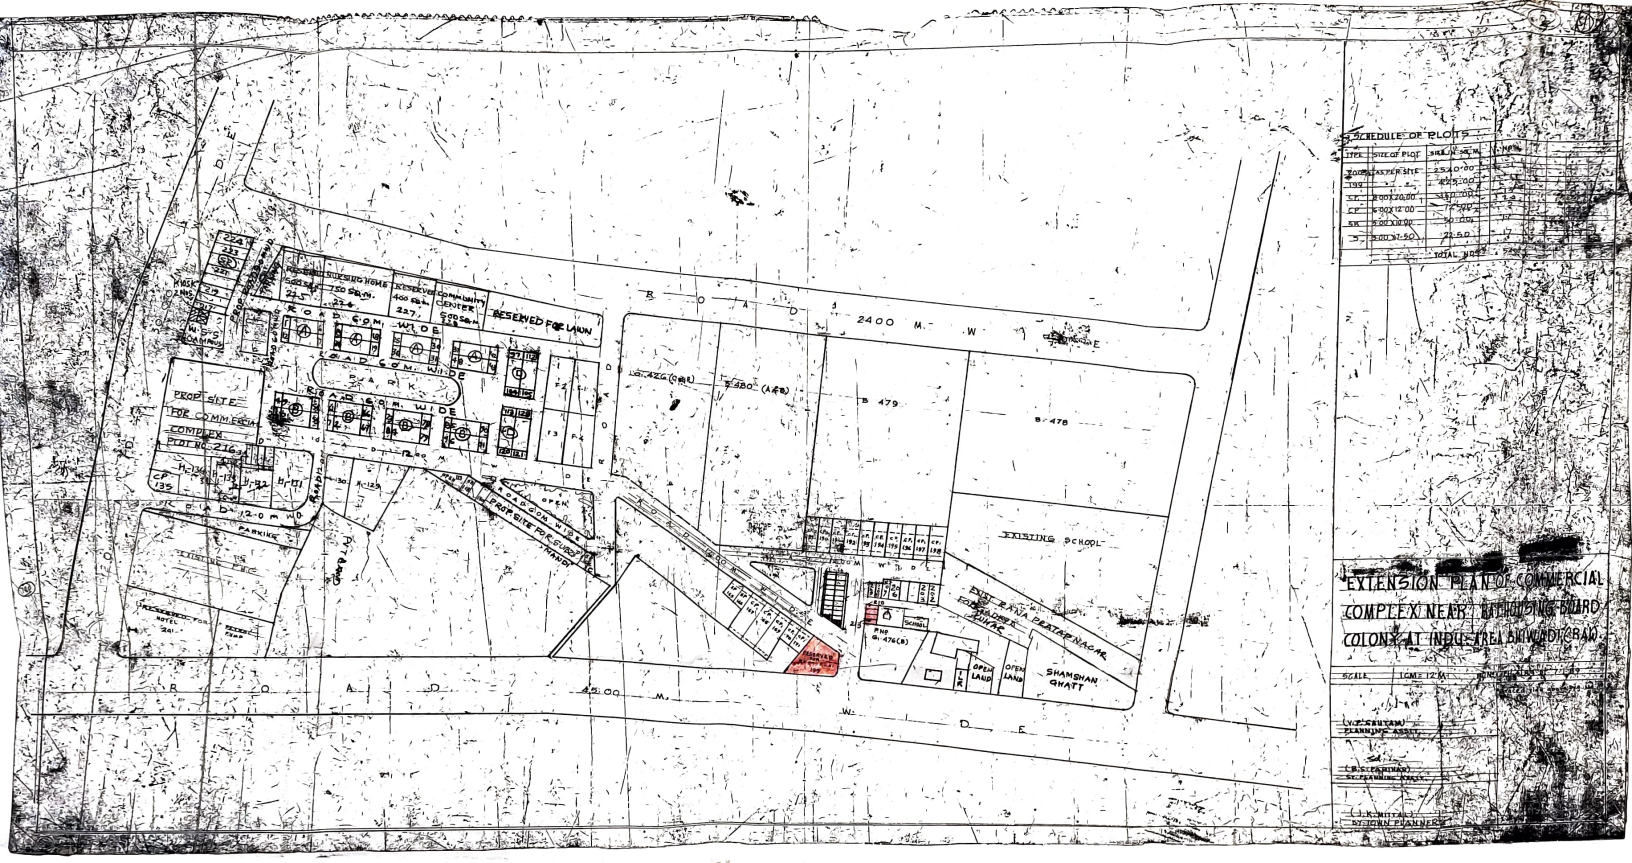

SCHEDULE OF PLOTS
EXTENSION PLAN OF COMMERCIAL COMPLEX NEAR RAJPHOUSING BOARD COLONY AT INDU AREA BHIWADI (RAJ)
SCALE 1CM = 12 M
(V.P. SRIVAS) PLANNING ASST.
(B.S. PARMAR) SR. PLANNING ASST.
(J.K. MITTAL) SR. TOWN PLANNER
ROAD 2400 M. WIDE
ROAD 45.00 M. WIDE
ROAD 12.0 M WIDE
ROAD 6.0 M WIDE
PROP SITE FOR COMMERCIAL COMPLEX PLOT NO. 216
RESERVED FOR LAWN
EXISTING SCHOOL
SHAMSHAN GHATT
OPEN LAND
PARKING