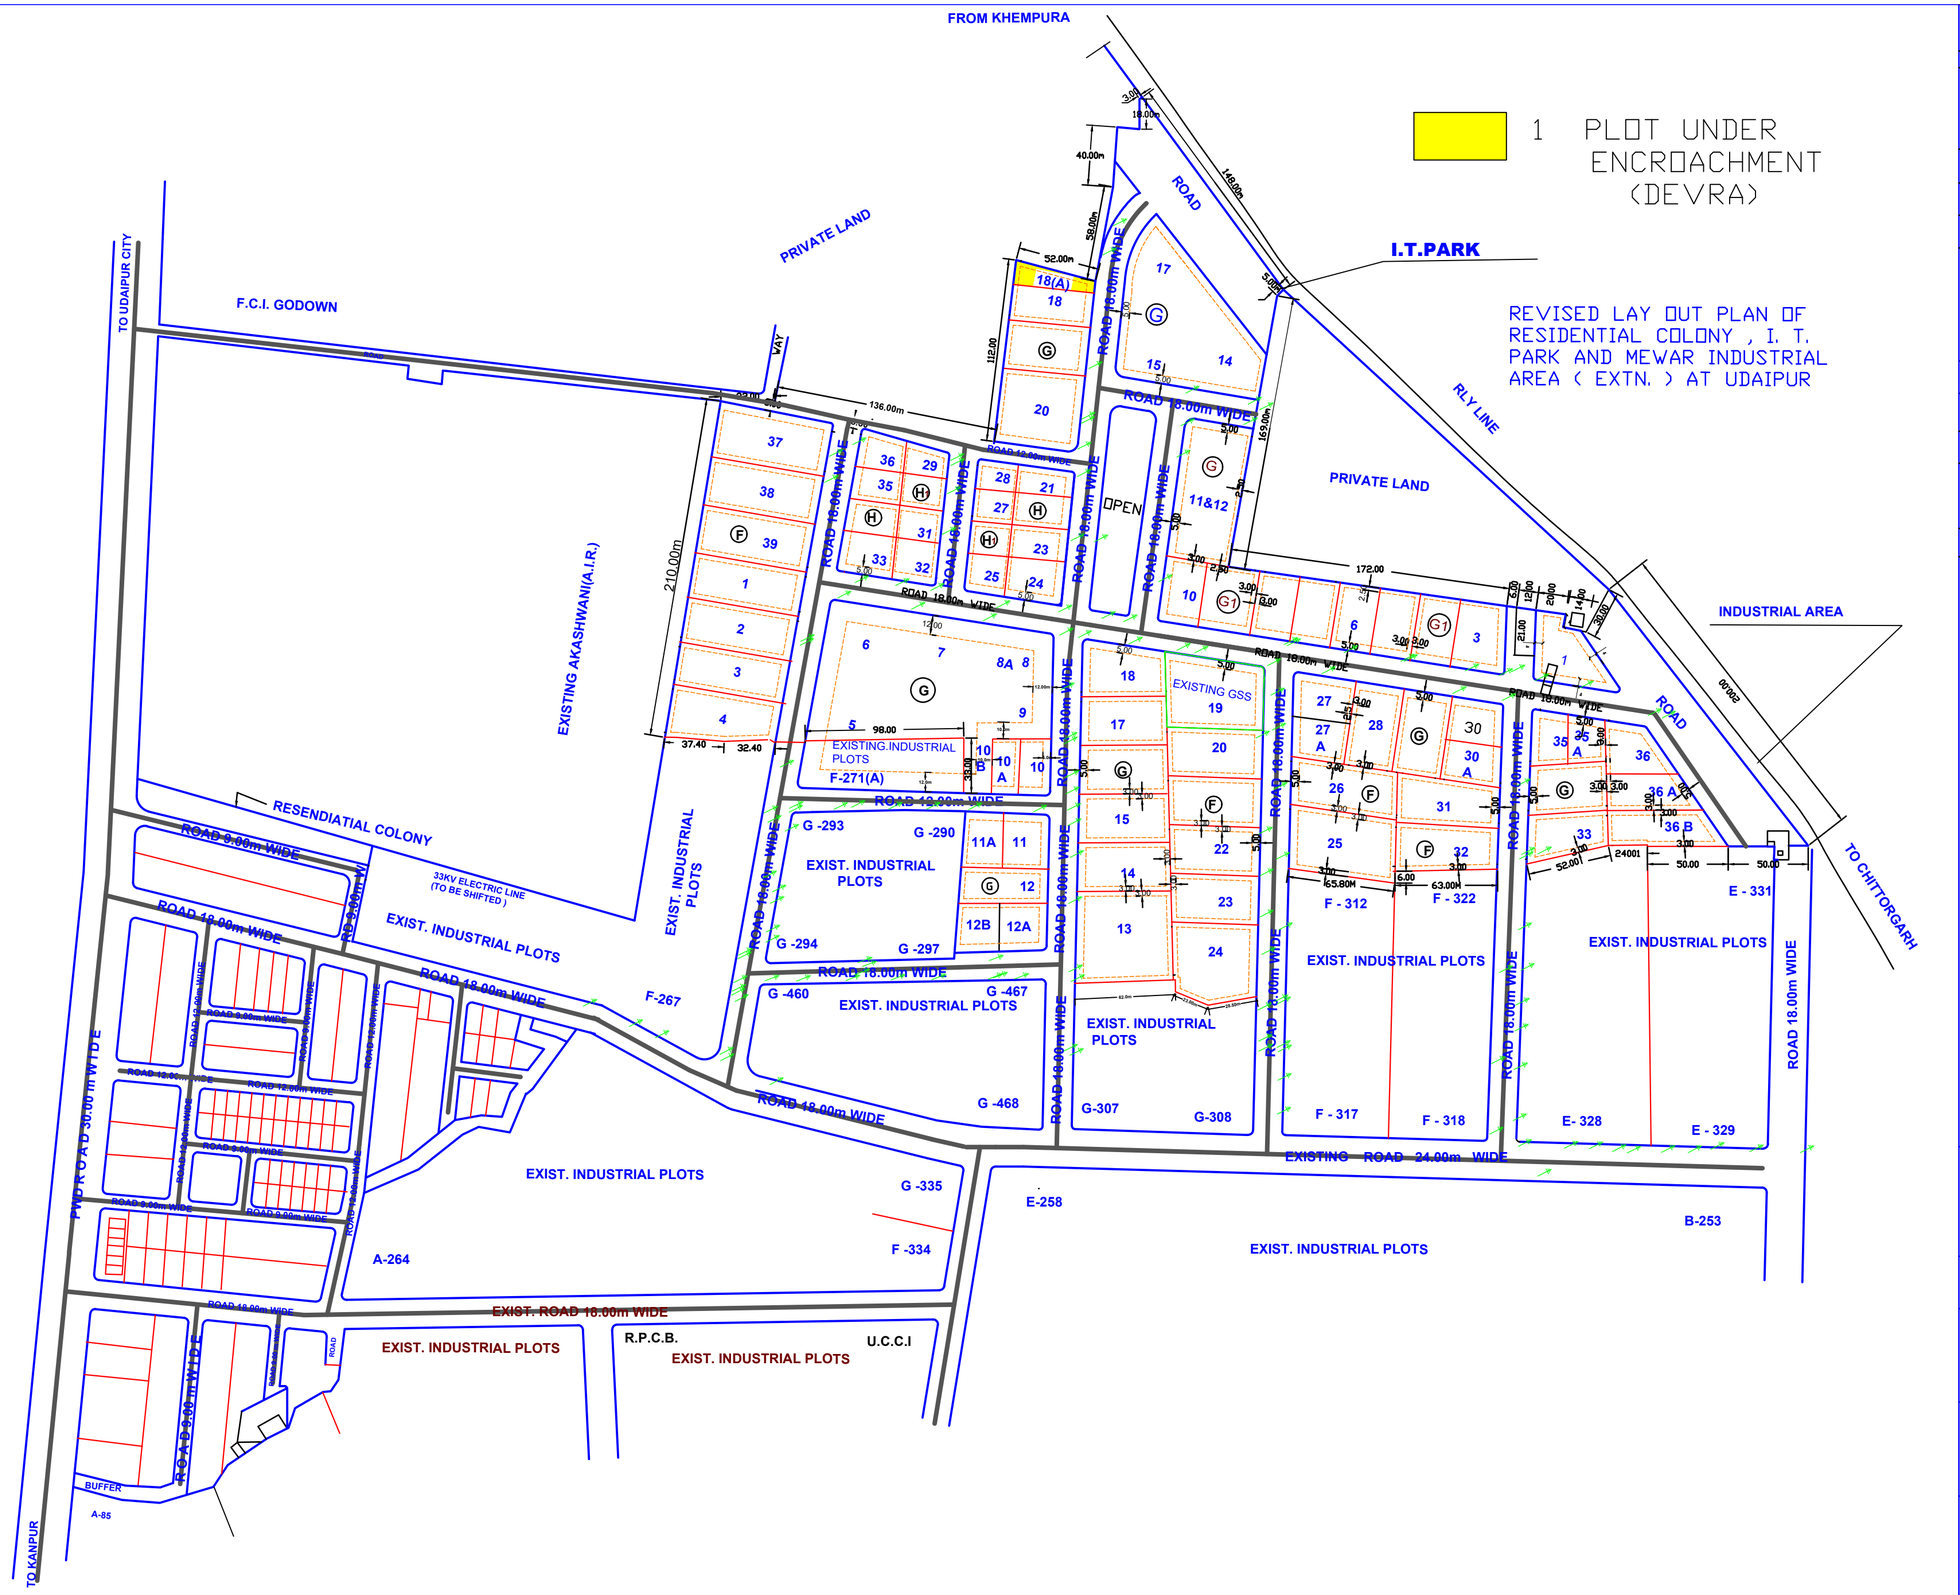

SCHEDULE OF PLOTS (INDUSTRIAL)

TYPE	SIZE IN MTRS	AREA	No	SET BACKS F	S-I	S-II	R
E	50.00 X 80.00	4000	–	8		4	4
F	30.00 X 65.00	2000	14	5	4	3	3
G	30.00 X 50.00	1500	33	5		3	3
TOTAL Nos. OF PLOTS			47	3			

SCHEDULE OF PLOTS (I. T. PARK)

TYPE	SIZE IN MTRS	AREA	No	SET BACKS F	S-I	S-II	R
E	30.00 X 65.00	2000	3		5		
F	30.00 X 50.00	1500	3		3		3
E	25.00 X 40.00	1000	7		5		
E	20.00 X 35.00	700	3		3		3
E	20.00 X 25.00	500	12	5			3
TOTAL Nos. OF PLOTS			38	2.5			

SCHEDULE OF PLOTS (RESIDENTIAL)

TYPE	SIZE IN MTRS	AREA	No	SET BACKS F	S-I	S-II	R
A	30.00 X 50.00	252	82	4.5	3.0	–	3.0
B	30.00 X 50.00	162	44	3.0	1.5	–	2.5
C	30.00 X 50.00	112.50	89	3.0	1.5	–	2.5
TOTAL Nos. OF PLOTS			213				

LAND USE :-

	INDUSTRIAL	I.T. PARK	RESIDENTIAL	TOTAL
AREA UNDER SCHEME	16.31	17.58	23.17	57.06
PLOTS	10.18	10.06	37.65	17.41
ROADS	5.20	4.82	15.78	5.76
COMM	"	1.93	1.93.	–
TEMPLE	"	0.73	1.66	–
	"	0.04	0.04	

NOTE :-

1. THIS DRAWING HAS BEEN PREPARED AS PER DEMARCATION AT SITE.
2. REVISION OF SOME PORTION AT SITE ARE MARKED & CORRECTED.
3. THIS DRAWING HAS BEEN

Note:-
THIS DRAWING HAS BEEN COMPUTERSIED AS PER DRAWING No. U(22)- 8( )2005 DATED 10.05.05 FROM TRACING OF UNIT OFFICE.

(C.L.KUMHAR) Sr.DRAUGHTSMAN | (B.K.NIMESH) ASSTT.REGIONAL MANAGER | (D.P.JATAV) Sr.DUPTY GENERAL MANAGER

REVISED LAY-OUT PLAN OF RESIDENTIAL COLONY , I. T. PARK AND MEWAR INDUSTRIAL AREA (EXTN.) AT UDAIPUR

SCALE 1CM = 20.00MTR | DRG. No. | U(22)- 8( ) 2005 DATED 10.05.05

Sd/-
10/5/05
R. L. SALVI
Sr. DRAUGHTSMAN

Sd/-
K. B. PATEL
ASSTT. SITE ENGINNER

Sd/-
S. K. NENAWATI
ASTT. REGIONAL MANAGER

Sd/-
R. B. YADAV
Sr. DY. GENERAL MANAGER

N