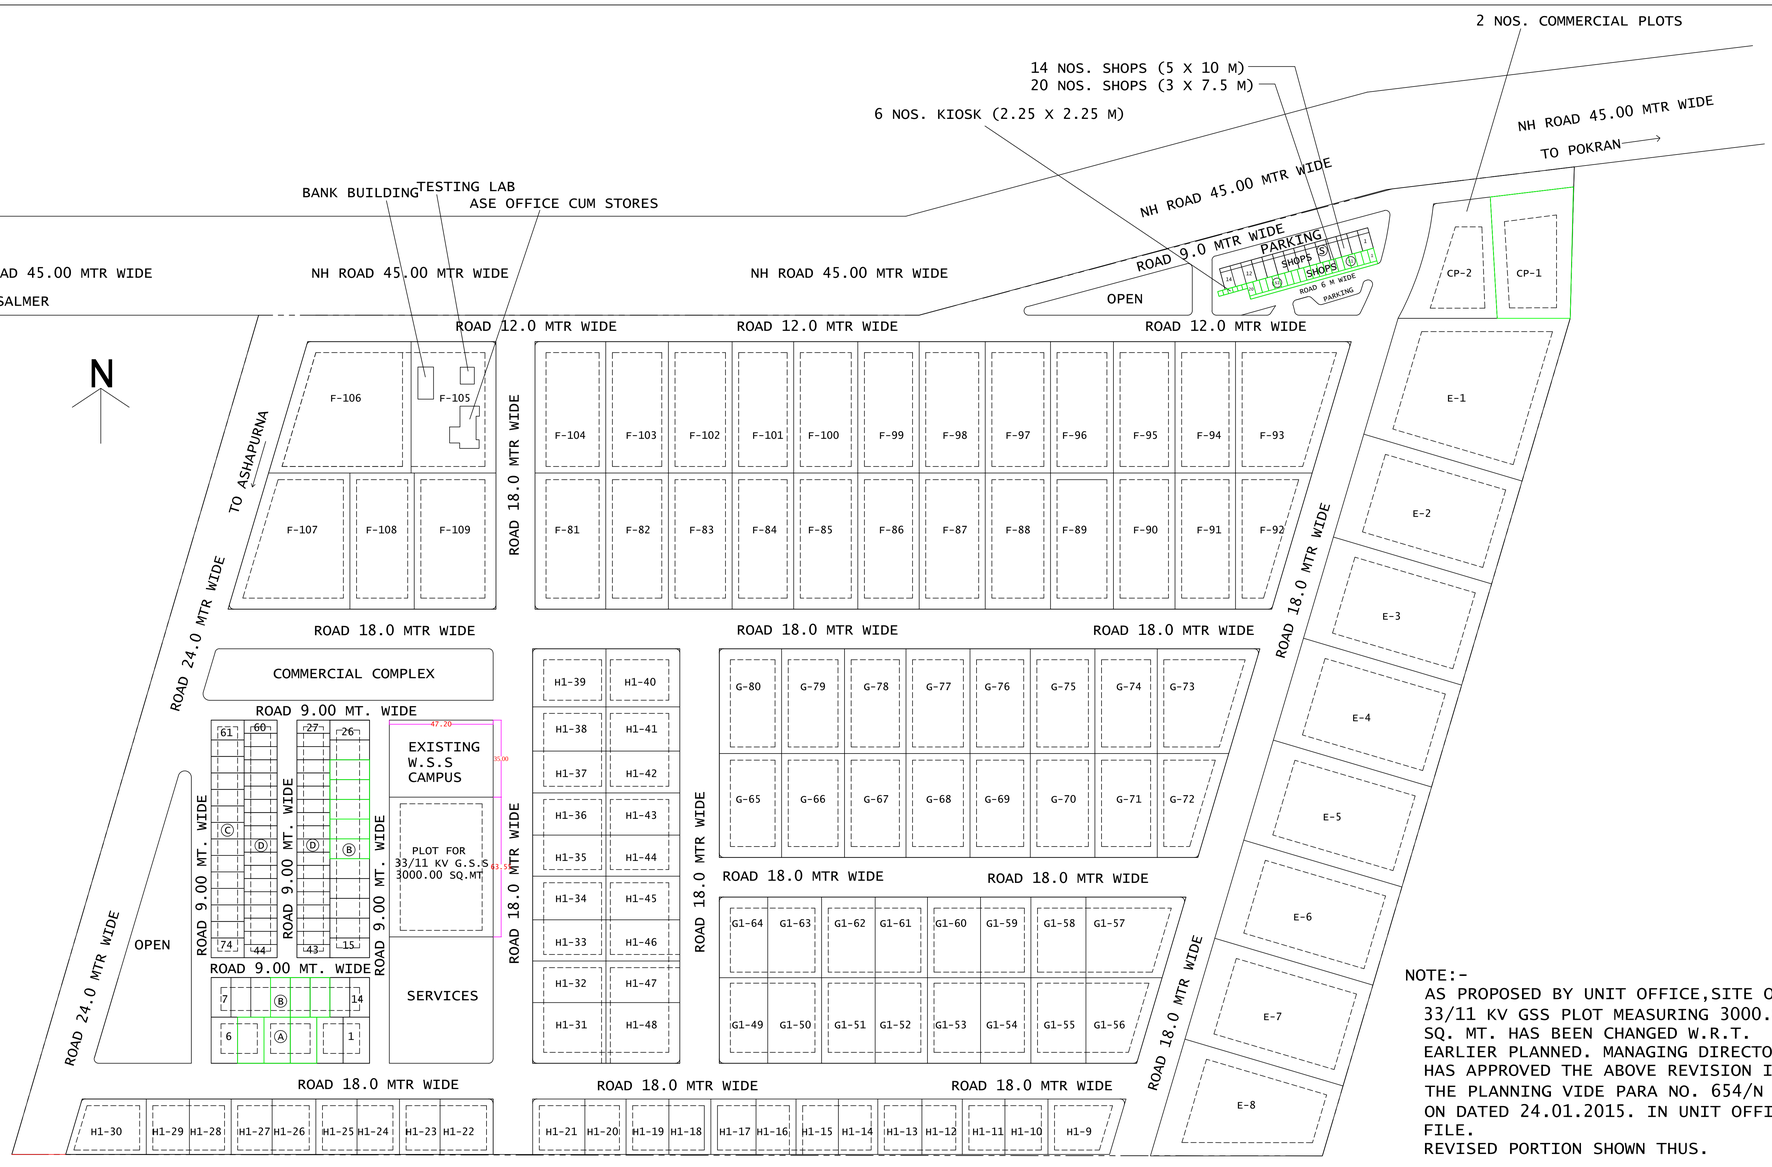

SCHEDULE OF PLOTS

TYPE	NO. SIZE IN MTR	AREA IN SQM EACH	NOS.	SET BACKS			
				FRONT	SIDES	SIDES	REAR
E	50.00 X 80.00	4000.00	8	12.00	6.00	6.00	6.00
F	30.00 X 65.00	2000.00	29	5.00	3.00	3.00	3.00
G	30.00 X 50.00	1500.00	16	5.00	3.00	3.00	3.00
G1	25.00 X 40.00	1000.00	16	5.00	3.00	-	2.50
H	20.00 X 35.00	700.00	18	4.00	3.00	-	2.00
H1	20.00 X 25.00	500.00	22	3.00	3.00	-	2.00
TOTAL NOS OF PLOTS			109				

LAND USE

AREA	UNDER	SCHEME	60.00	ACRES
"	"	PLOTS	--	"
"	"	ROADS	--	"
"	"	HOUSING COLONY	--	"
"	"	COMMERCIAL	--	"

ROAD LENGTH - 2600.00 METER

CLEAR VACANT PLOTS

NOTE:-
AS PROPOSED BY UNIT OFFICE,SITE OF 33/11 KV GSS PLOT MEASURING 3000.00 SQ. MT. HAS BEEN CHANGED W.R.T. EARLIER PLANNED. MANAGING DIRECTOR HAS APPROVED THE ABOVE REVISION IN THE PLANNING VIDE PARA NO. 654/N ON DATED 24.01.2015. IN UNIT OFFICE FILE.
REVISED PORTION SHOWN THUS.

SD.28.01.15
SR. TOWN OLANNER

REVISED LAY OUT PLAN OF INDUSTRIAL AREA POKRAN DISTT. JAISALMER (RAJASTHAN)

SCALE:- 1.00 CM= 20.00 METER	DRG. NO.	IPI/186/92/ DT.19.05.92
S.D (D.R.GANDHI) SR. D/MAN	REV.1 REV.1	IPI/1119/02 DATED 14.02.02 IPI/1149/15 DATED 28.01.15
S.D (O.P PURI) ASSTT. REGIONAL MANAGER		N
S.D (S.N.RAMDEV) REGIONAL MANAGER		