KAPASAN

NOTE:-

1. IN PLANNING 2 NOS. KIOSK HAS BEEN DELETED.
2. THE CHANGE OF LAND USE OF PART AREA OF OPEN TO SERVICES AREA FOR A.V.V.N.L(G.S.S) HAS BEEN APPROVED BY M.D. VIDE PARA 69/N ON DATED 7.12.06 AS PER R.M. NOTE ON DATED 29.09.06.
3. REVISED PORTION SHOWN THUS.

Sd/-
MANAGER (PLANNING)

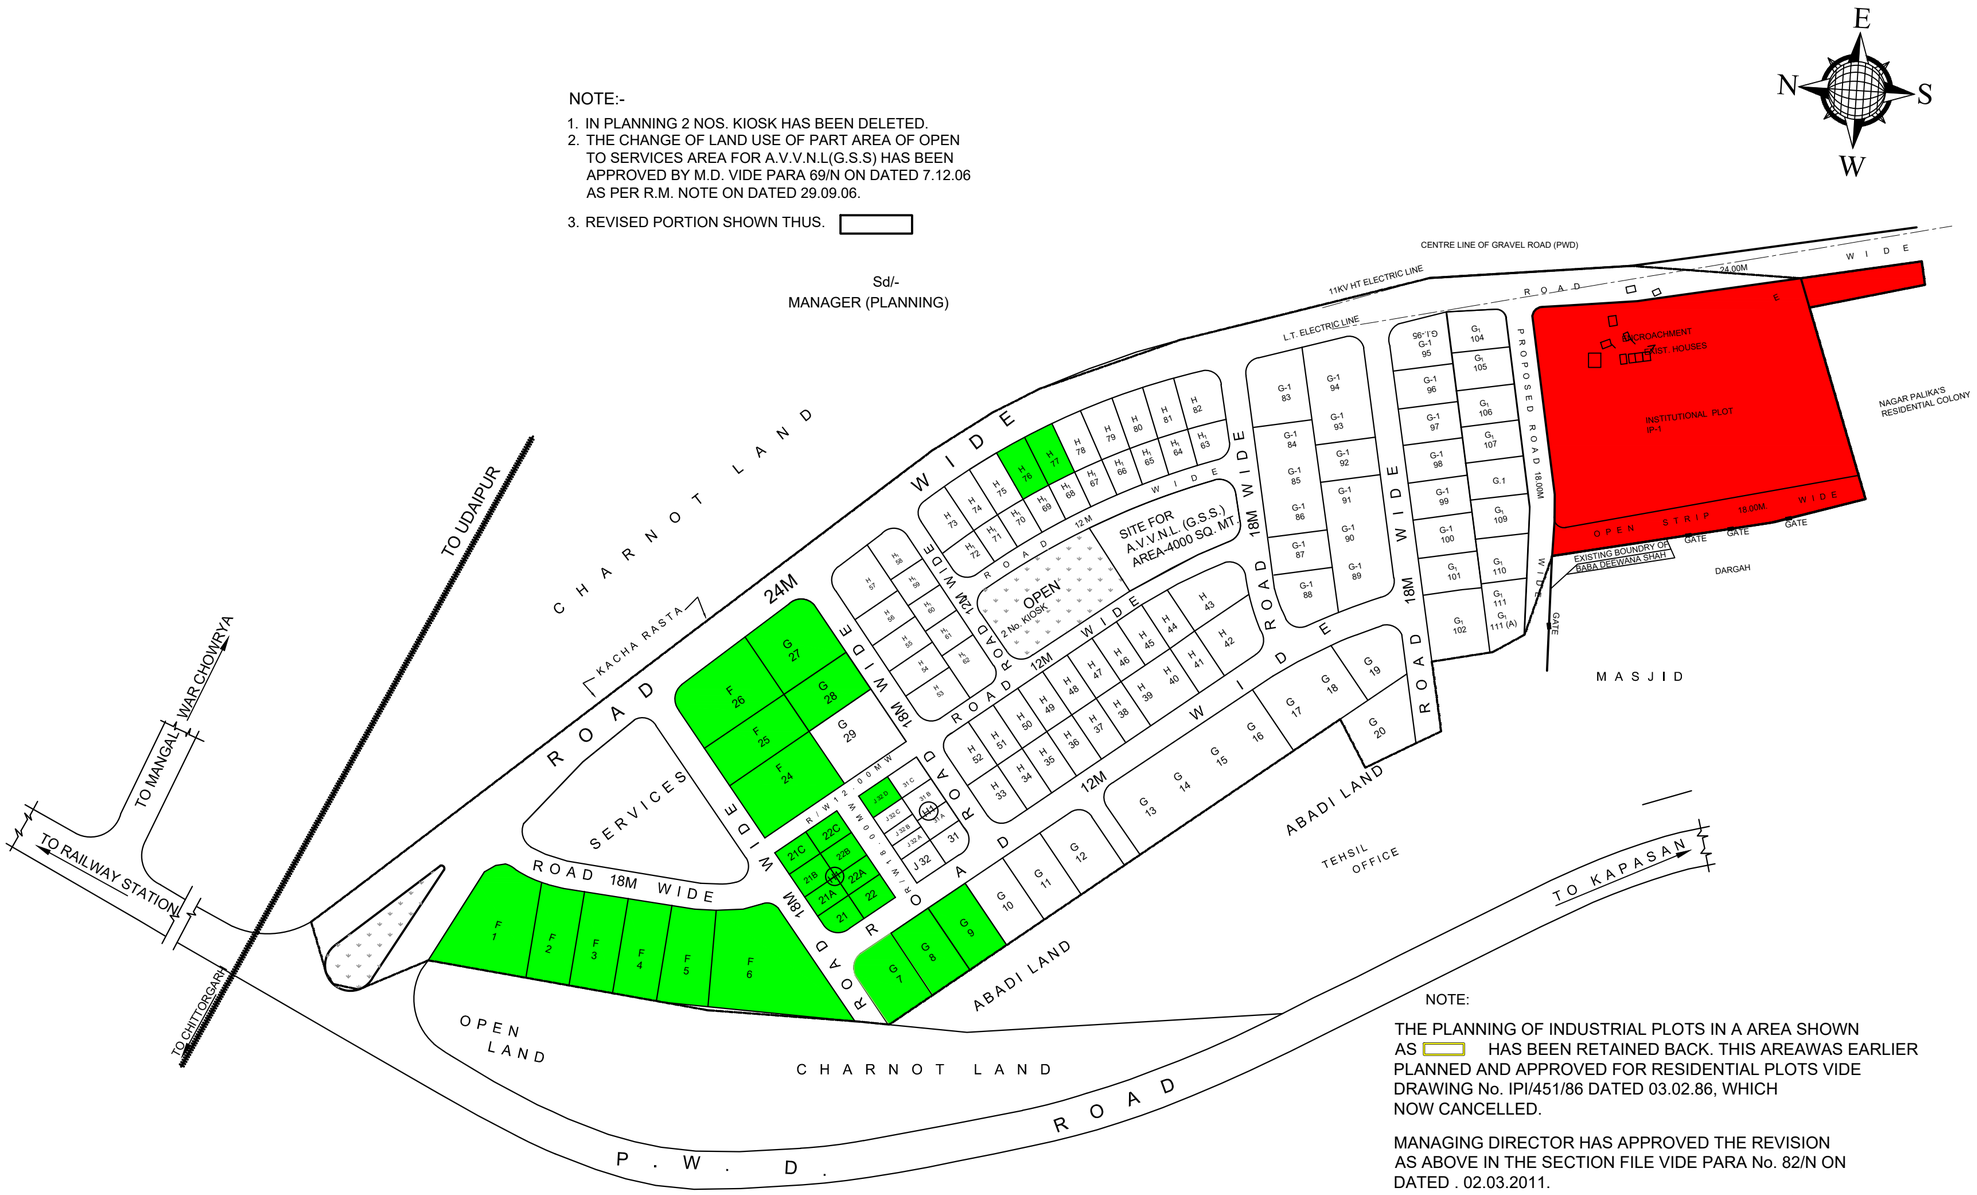

NOTE:

THE PLANNING OF INDUSTRIAL PLOTS IN A AREA SHOWN AS HAS BEEN RETAINED BACK. THIS AREAWAS EARLIER PLANNED AND APPROVED FOR RESIDENTIAL PLOTS VIDE DRAWING No. IPI/451/86 DATED 03.02.86, WHICH NOW CANCELLED.

MANAGING DIRECTOR HAS APPROVED THE REVISION AS ABOVE IN THE SECTION FILE VIDE PARA No. 82/N ON DATED . 02.03.2011.

Sd/-
MANAGER (PLANNING)

SCHEDULE OF PLOTS:

TYPE	SIZE IN METRES	AREA IN SQM.	NOS.	SET BACKS		
				FRONT	SIDES	REAR
F	30.00 x 65.00	2,000 SQ. M.	12	10	5	5
G	30.00 x 50.00	1,500 "	20	10	5	5
G_1	25.00 x 40.00	1,000 "	21	10	5	5
H	20.00 x 35.00	700 "	35	10	5	5
H_1	20.00 x 25.00	500 "	15	6	3	3
TOTAL NO OF PLOTS			103			

LAND USE

AREA	UNDER	SCHEME	48.62	ACRES
"	"	PLOTS	33.53	"
"	"	ROADS	10.91	"
"	"	SERVICES	1.80	"
"	"	OPEN	2.38	"

TOTAL:- 48.62

TOTAL ROAD LENGTH:- 2.9 K.M.

NOTE

1. 4 NOS KIOSK HAS BEEN MARKED AS PER REGIONAL MANAGER LETTER No. 4249 DT. 13-01-99 AND APPROVED BY MANAGING DIRECTOR VIDE 21/N DT. 04-03-99 IN SECTION FILE.
2. THE CONSTRUCTION OF PROPOSED 4 KIOSKS SIZE (2.25x2.25) Mt. WILL BE IN ACCORDENCE WITH THE APPROVED TYPE DESIGN VIDE DRG. No. IPI/326/94 Dt. 07-07-94.

PROPOSED KIOSK SHOWN THUS

Sd/-
DY. TOWN PLANNER

DRG. No.: REV-II-IPI/716/2011 DT. 04.03.2011

LAY OUT PLAN FOR INDUSTRIAL AREA KAPASAN DISTT. CHITTORGARH

DRAWN BY		SCALE	DRG. No
Sd/- G.R. MAINI SENIOR D/MAN	Sd/- (B.S. PARIHAR) PLANNING ASSISTANT	1 CM = 20M	IPI/682/78 IPI/750/99 06-03-99

REV.I IPI/325/06 DT. 14.12.06

Sd/-
(H.L. CHAUHAN)
DY. MANAGER (P.H.E.)

Sd/-
(K.S. GALUNIDIA)
MANAGER I.P. & I.

RAJASTHAN STATE INDUSTRIAL & MINERAL DEVOLOPMENT CORPORATION LTD., JAIPUR. (RAJ.)