RIICO

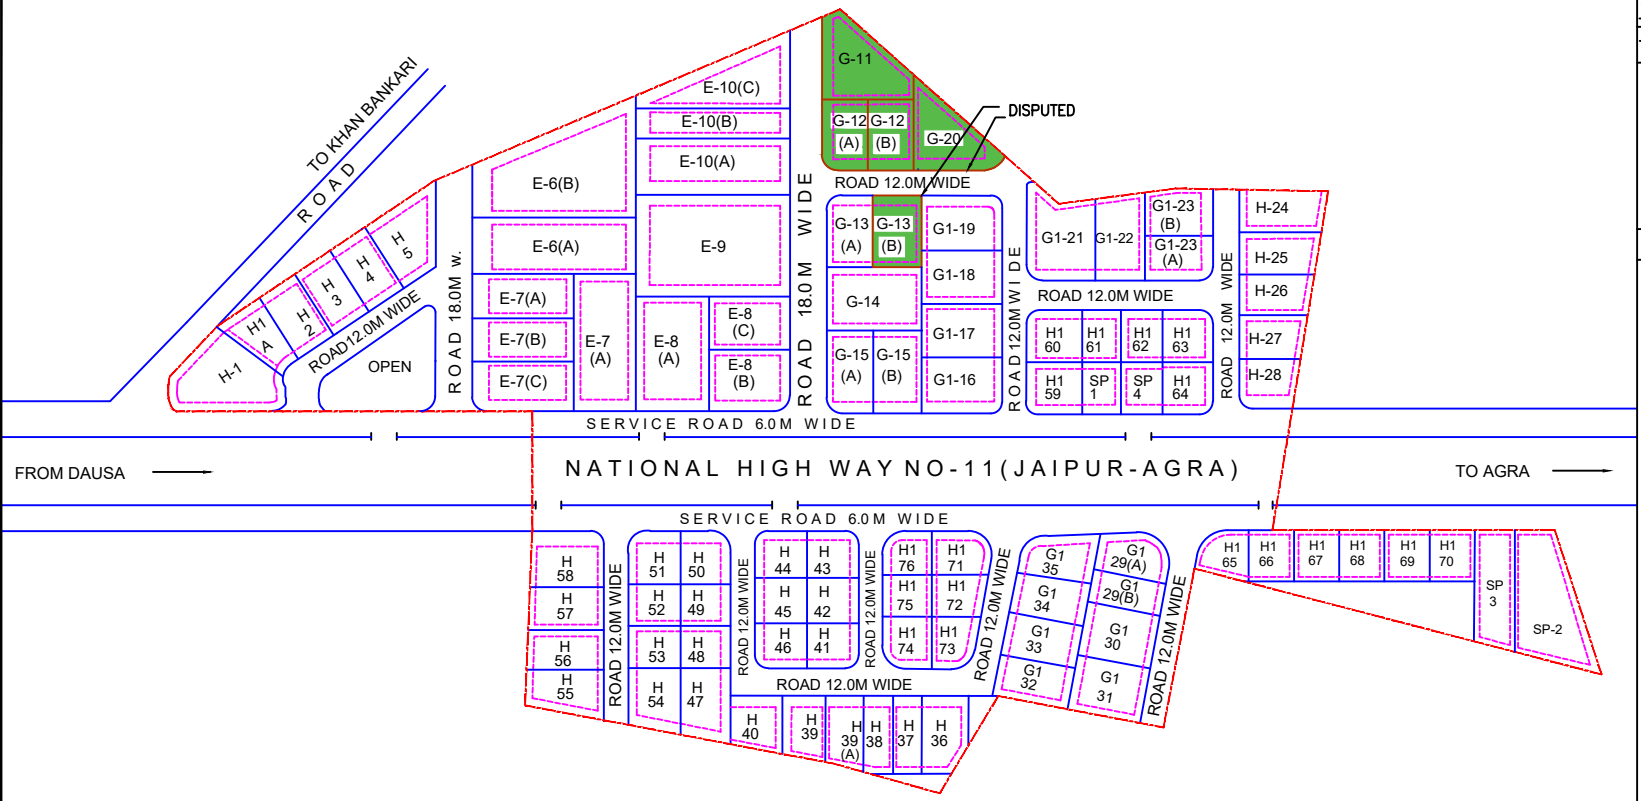

SCHEDULE OF PLOT

TYPE	SIZE IN METRE	AREA IN SQ.M.	NOS	SET BACKS		
				FRONT	SIDE	REAR
E	50.0X80.0	4000SQ	5	12	6	6
G	30.0X50.0	1500SQ	5	5	3	3
G1	25.0X40.0	1000SQ	4	5	3	3
H	20.0X35.0	700SQ	23	4	3 ONE SIDE	3
H1	20.0X25.0	500SQ	32	3	3 ONE SIDE	3
TOTAL NOS. OF PLOT			76			

LAND USE:–

AREA UNDER SCHEME	=	26.22 ACRES
AREA UNDER PLOT	=	17.75 ACRES
AREA UNDER ROAD	=	4.26 ACRES
AREA UNDER SERVICES	=	3.84 ACRES
AREA UNDER OPEN	=	0.37 ACRES
TOTAL	=	26.22

TOTAL ROAD LENGTH = 1.28 KM.

LAY OUT PLAN OF INDUSTRIAL AREA DAUSA DISTT. JAIPUR(RAJ.)

SCALE:– 1 C.M. = 20 M.

DRG. NO. IPI 180

–Sd–
R.G.MAHAWAR
SR. DRAUGHTS MAN

–Sd–
R.L.PROHIT
MANAGER ENGINEERING

–Sd–
BS.PARIHAR
ASSTT.TOWN PLANNER

N