INDEX

	UNDER PRODUCTION
	CLOSED UNIT AFTER PRODUCTIN
	COMMERCIAL

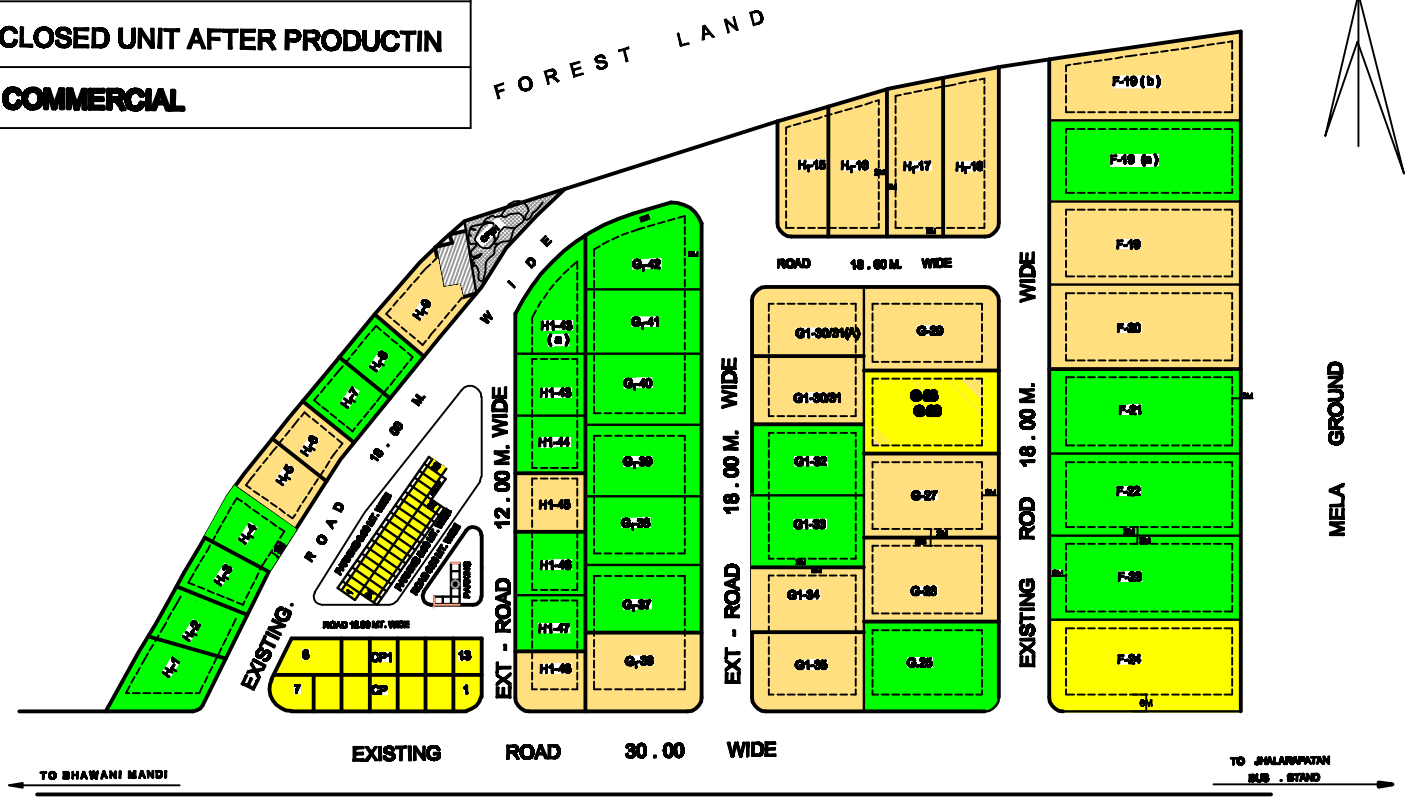

NOTE:-
THIS DRAWING (COMMERCIAL) HAS BEEN APPROVED BY VIDE PARA 67/N ON DATED 12.02.02 AS PER SR. R.M. NOTE DATED 08.02.02 IN SECTION FILE.

D/MAN A.T.P. DY. TOWN PLANNER

RICO

SCHEDULE OF PLOTS:-

TYPE	SIZE IN MT	AREA IN SQ. MT.	NO.	SET. BACKS FRONT	SIDE	REAR
F	30.00 X 65.00	2000.00	6	6	3	3
G	30.00 X 50.00	1500.00	5	5	3	3
G1	25.00 X 40.00	1000.00	13	5	3 CHE SIDE	2.5
H1	20.00 X 25.00	500.00	20	3	3 CHE SIDE	2
		TOTAL PLOTS	46			

LAND USE :-

1 AREA UNDER SCHEME :- 20.50 ACRES
2. AREA AS PER SURVEY PLAN:-18.00 "
3. AREA UNDER PLOTS:- 13.32 " 74 %
4. AREA UNDER SERVICES:- 0.72 " 4 %
5. AREA UNDER ROADS:- 3.96 " 22 %

TOTAL LAND PLANNED:- 18.00 ACRES

ROAD LENGTH :- 0.93 K.M.

1. THIS DRAWING HAS BEEN PREPAIRED AS PER PLAN RECEVED FROM RM KOTA VIDE LATTER NO 5939 DATED 25-1-89
2 PLOT NO. H,-10 TO H,14 HAS BEEN DELETED AT SITE
3. PROPOSED PORSTION SHOW THUS

REVISED LAY. OUT PLAN FOR INDUSTRIAL AREA JHALARAPATAN DISTT. JHALAWAR (RAJASTHAN)

SCALE :- 1C.M.=18.00 M.	DRG. NO.	IPI /013/ 89 3. 3. 1989
Sd/. (R.S.NIRWAN) SR.DRAUGHTS. MAN		
Sd/. (B.S.PARIHAR) SR.PLANNING ASSTT.		
Sd/. (B.R.P.BHATNAGAR) DEPUTY TOWN PLANNER		