INDUSTRIAL AREA MANDA

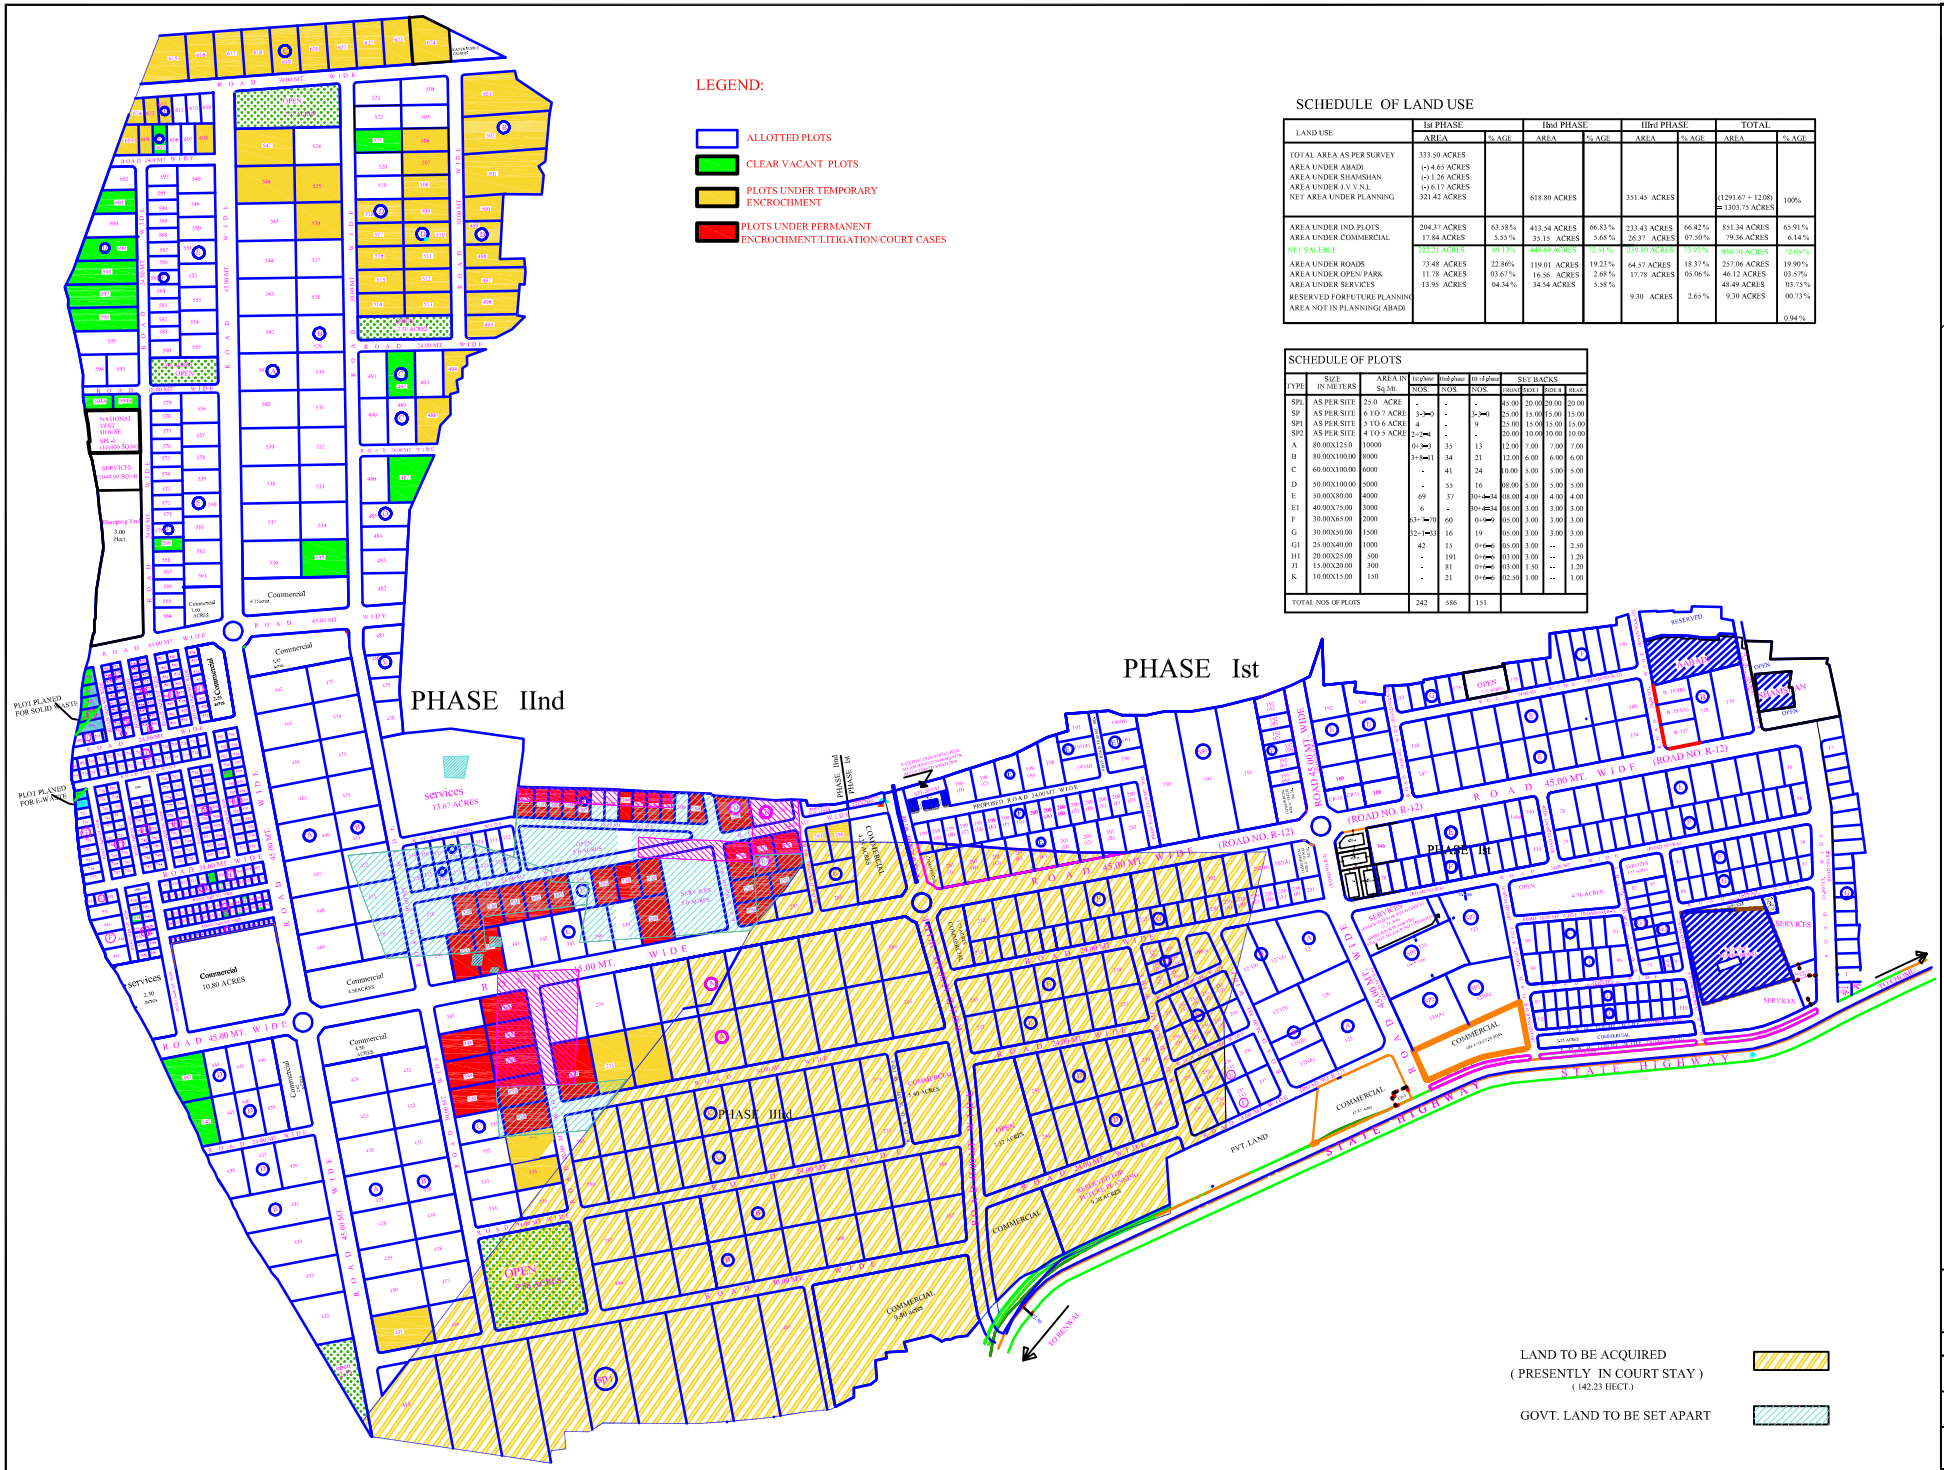
PHASE IInd
PHASE Ist
PHASE IIIrd
LEGEND:
ALLOTTED PLOTS
CLEAR VACANT PLOTS
PLOTS UNDER TEMPORARY ENCROCHMENT
PLOTS UNDER PERMANENT ENCROCHMENT/LITIGATION/COURT CASES
PLOT PLANED FOR SOLID WASTE
PLOT PLANED FOR E-W WALL
Services 13.67 ACRES
Commercial 10.80 ACRES
Commercial 5.50 ACRES
Commercial 4.76 ACRES
Commercial 3.00 Hect.
Commercial 1.00 ACRES
Commercial 2.30 ACRES
Commercial 1.40 ACRES
Commercial 6.40 ACRES
Commercial 3.00 ACRES
Commercial 4.15 acres
Commercial 2.00 ACRES
Commercial 2.00 ACRES
Commercial 2.00 ACRES